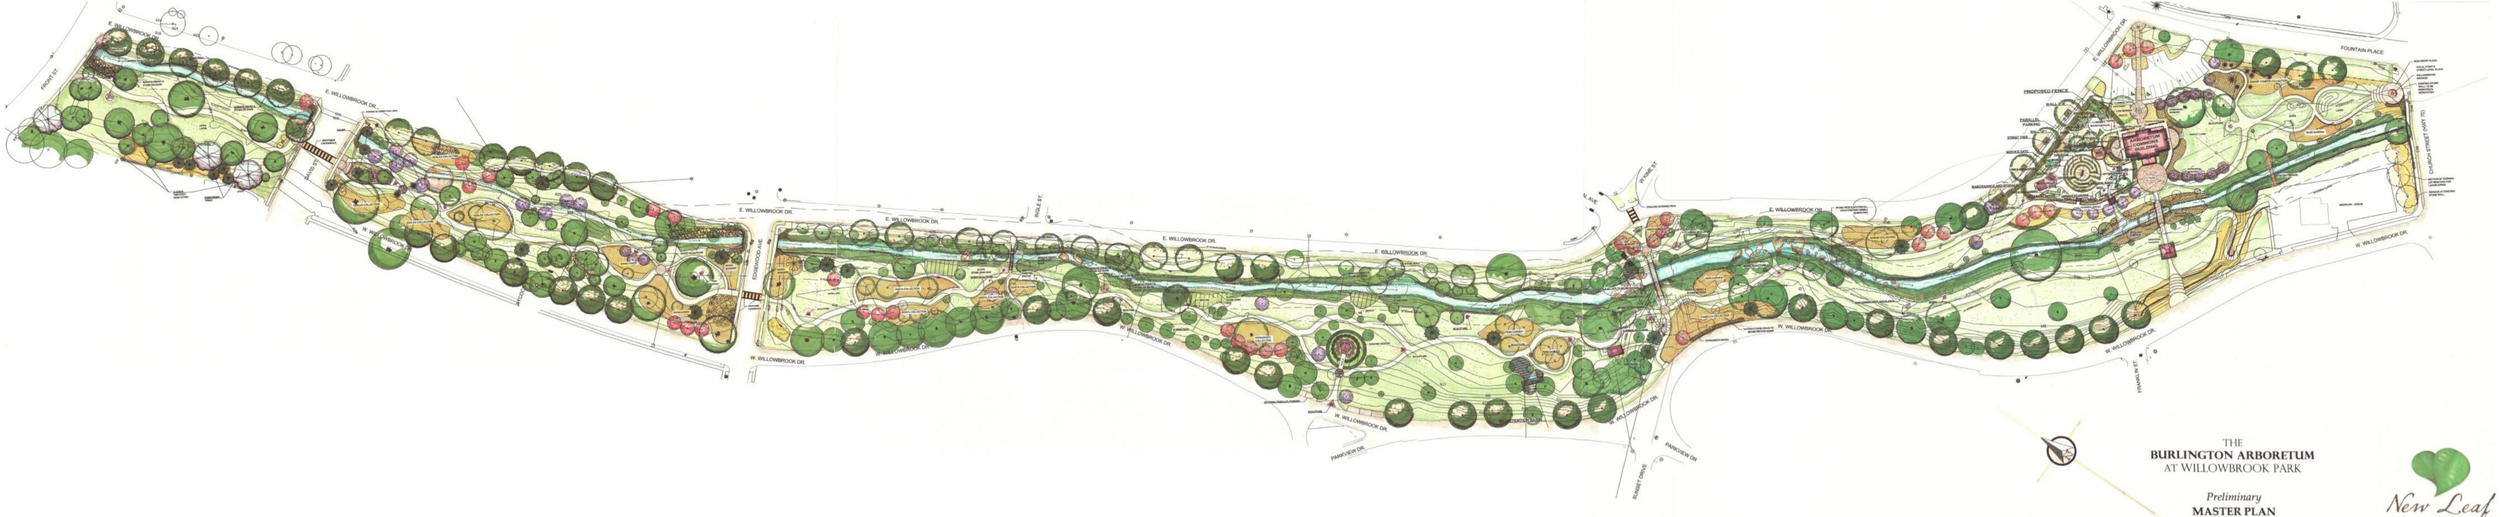
E. WILLOWBROOK DR.
W. WILLOWBROOK DR.
FOUNTAIN PLACE
PARKING
PARK VIEW DR.
FRANK ST.
CHURCH STREET (PORT 25)
THE
BURLINGTON ARBORETUM
AT WILLOWBROOK PARK
Preliminary
MASTER PLAN
New Leaf
SOCIETY

THE
BURLINGTON ARBORETUM
AT WILLOWBROOK PARK

Preliminary
MASTER PLAN

40 0 40 80
1" = 40'

New Leaf
SOCIETY


E. WILLOWBROOK DR.
FRONT ST.
DAVIS ST.
EDGEWOOD AVE.
W. WILLOWBROOK DR.
BENCHES
CLIMBING BOULDERS
STONE WALL
REMOVE PRIVET & STABILIZE BANK
50' NCDENR BUFFER
OPEN LAWN
FENCE
CLEAR & THIN EXIST. VEGETATION
EVERGREEN TREES
STEPS
EXISTING BLUEBIRD TRAIL SIGN
RAILING
PROPOSED CROSSWALK
AZALEA COLLECTION
SWING
SCULPTURE
SHEEP SCULPTURE
SHADE GARDEN
MIXED BORDER
TREE SWING
SIDEWALK
OPEN L

E. WILLOWBROOK DR.
INGLE ST.
E. WILLOWBROOK DR.
E. WILLOWBROOK DR.
CENTR
STONE WALL
REMOVE PRIVET & STABILIZE BANK
SLOPE STABILIZING SOD
SHEEP SCULPTURE
REPLACE EXISTING BRIDGE
HOSTA COLLECTION
HOSTA COLLECTION
HOSTA COLLECTION
SWING
50' NCDENR BUFFER
REMOVE PRIVET & STABILIZE BANK
CLIMBING BOULDERS
REMOVE PRIVET & STABILIZE BANK
WOODED
BENCHES
8' WIDE PATH
W. WILLOWBROOK DR.
HYDRANGEA COLLECTION
SLOPE STABILIZING SOD
BENCH
30' NCDENR BUFFER
REMOVE PRIVET & STABILIZE BANK
STONE WALL
SLOPE STABILIZING SOD
STONE WALL
30' NCDENR BUFFER
SCULPTURE
EXISTING GAZEBO
SCULPTURE
WALK
FERN GARDEN
SCULPTURE
FERN GARDEN
HEDGE
OPTIONAL PARALLEL PARKING
SCULPTURE
W. WILLOWBROOK DR.
BIO-RETENTION BASIN
PARKVIEW DR.

The Burlington Arboretum CHILDREN'S GARDEN

New Leaf SOCIETY

PERMEABLE PARKING AREA

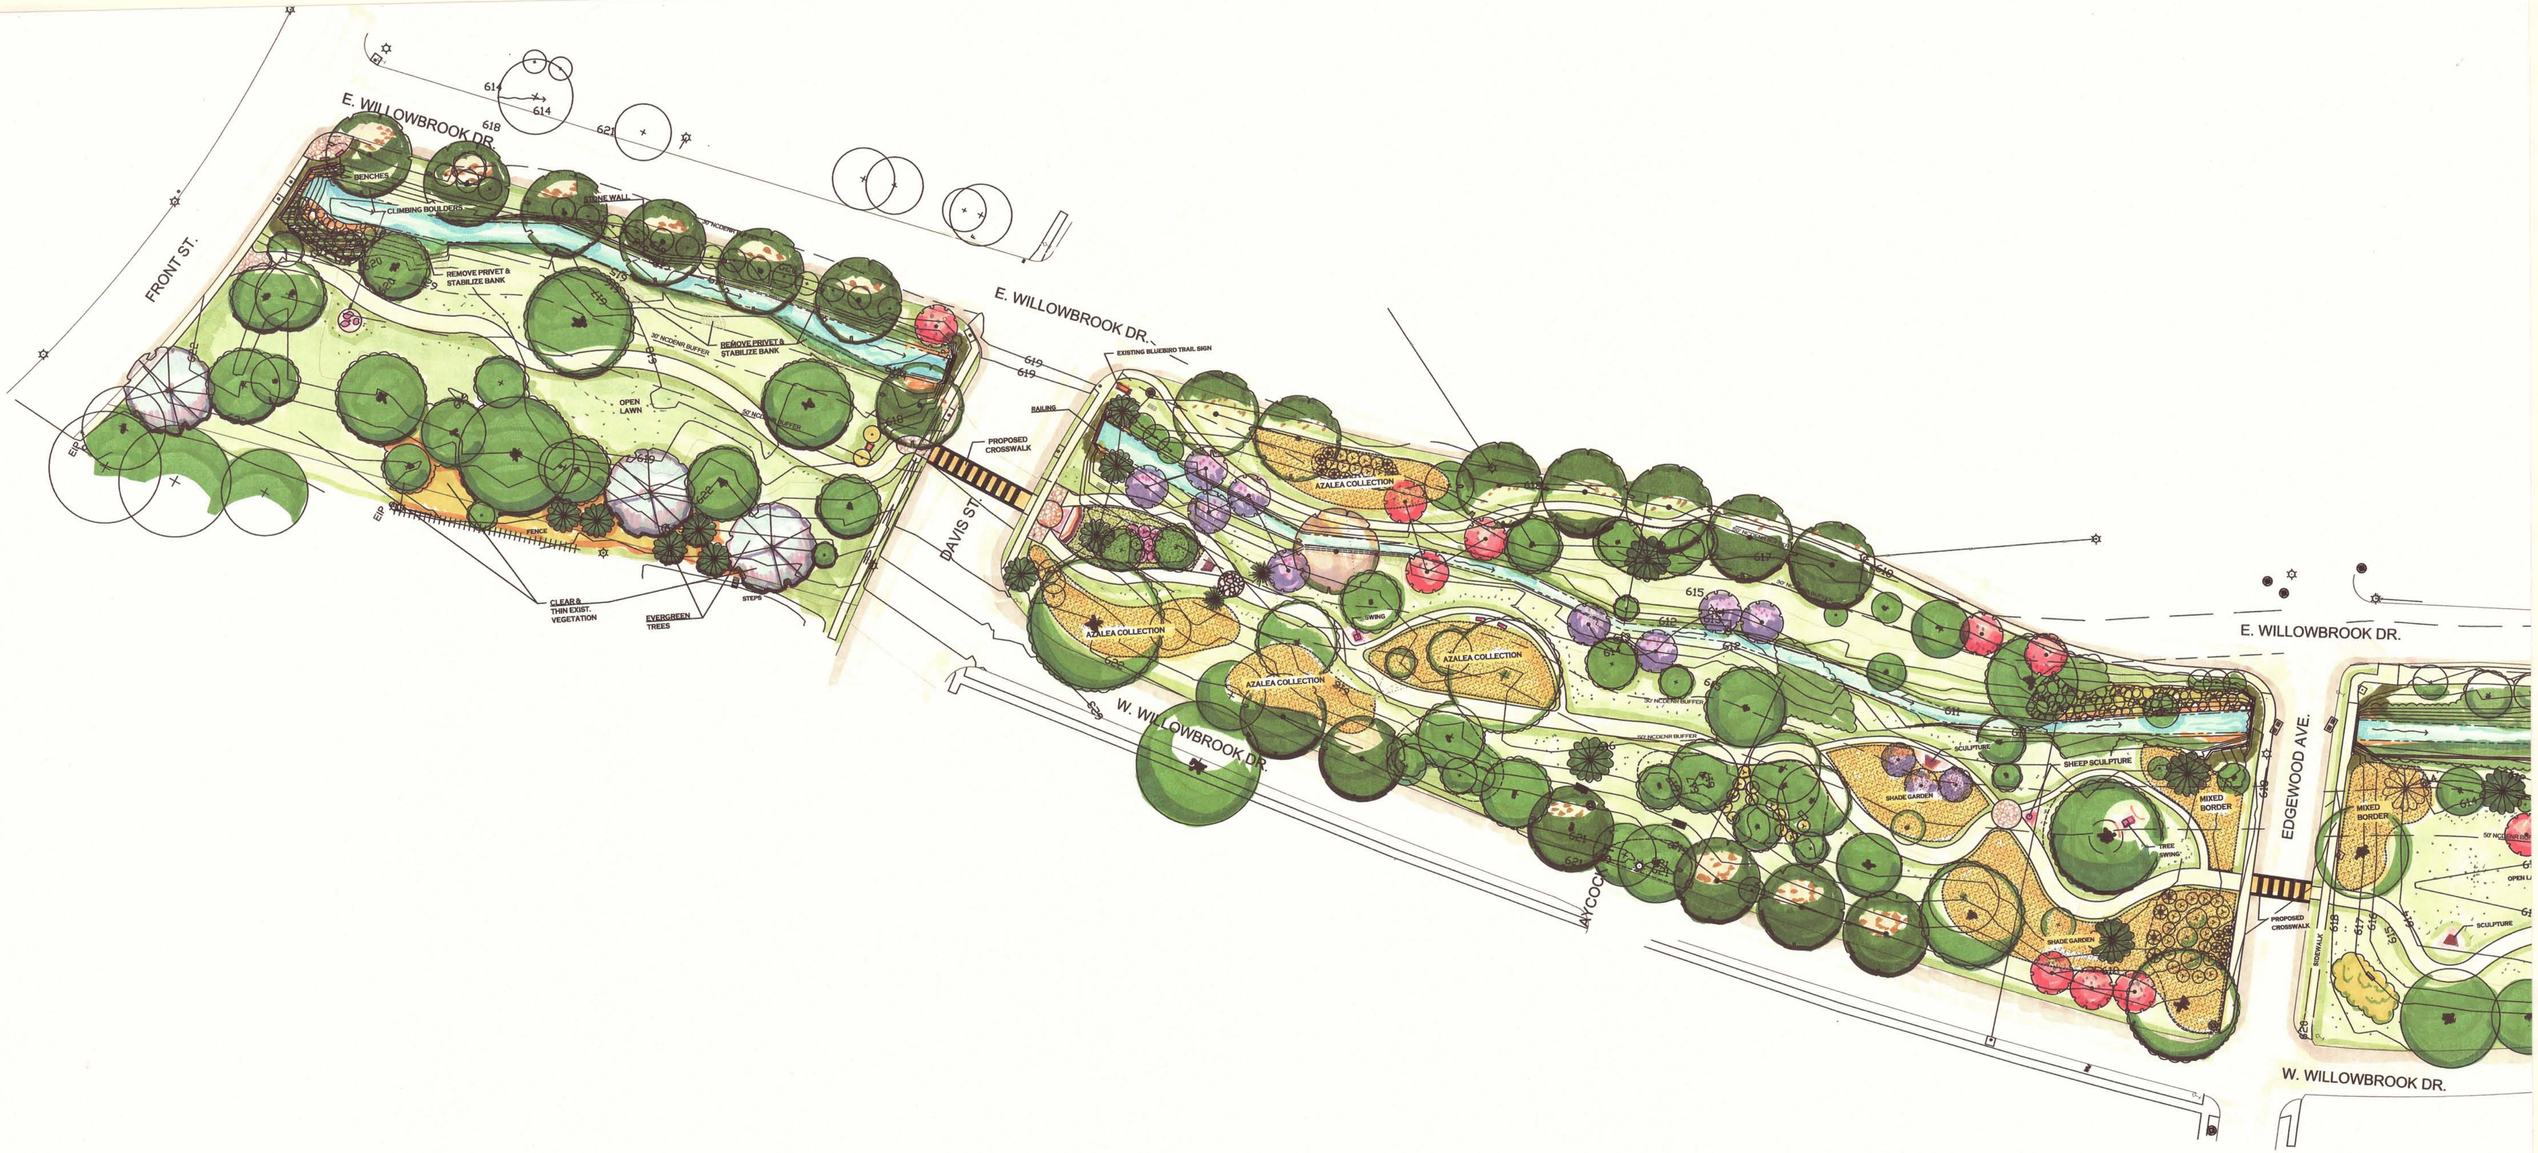PROPOSED FENCE

WALL 3'-4'

PARALLEL PARKING

WALL 18"+

STREET TREE

SERVICE GATE

CLIMBING MTN.

PATH

BOULDER WALL

CLIMBING WALL

MOUNTAIN PATH

HOBBIT HOUSE

TUNNEL SLIDE

SAND PIT

COW BORDER

MULCH

WHEELCHAIR ACCESS SERVICE GATE

SEASONAL COLOR

EVERGREEN HEDGE

DANCER BALANCER

RAMP

COW SCULPTURE

SWINGS

LAWN

BENCH

BUTTERFLY GARDEN

ARBORETUM COMMONS BUILDING

OPEN LAWN

CHILDREN'S GARDEN PATIO

WELCOME ARBOR

HEDGE

LIVING TUNNEL

BENCH

COMPASS ROSE PAVING

MUSIC GARDEN

TWIG HOUSE

CAJON DRUM SET

BABEL DRUM

DANCING CHIMES

POLLINATOR GARDEN

WALL 24"

HILL

STEPS

FARM & HOME GARDEN

BENCHES

SHADE TRELLIS

SWING PUMP

HAND PUMP

SPITTING FROGS

POOL

TOPIARY HORSE

MAZE

PLAZA

MAINTENANCE AND STORAGE

STAGE

CLIMBING BOULDERS

BENCH

SAND PLAY

FARM & HOME GARDEN

ROCK GARDEN

STREAM

EXIT ARBOR TO ARBORETUM

PETER RABBIT GARDEN

HARMONY XYLOPHONE

HERB BORDER

BRIDGE

PERENNIAL BORDER

NEW BRIDGE

WETLAND PLANTS

50' NCDENR BUFFER

30' NCDENR BUFFER

EDUCATIONAL RAIN GARDEN

TBM SSMH RIM ELEV. = 599.30

GRAPHIC SCALE

(IN FEET)

1 inch = 10 ft.

SHEET 1 OF 7

8.8.16

THIS DRAWING IS THE PROPERTY OF DESIGNATURE AND IS NOT TO BE REPRODUCED IN PART OR WHOLE WITHOUT EXPRESSED WRITTEN PERMISSION