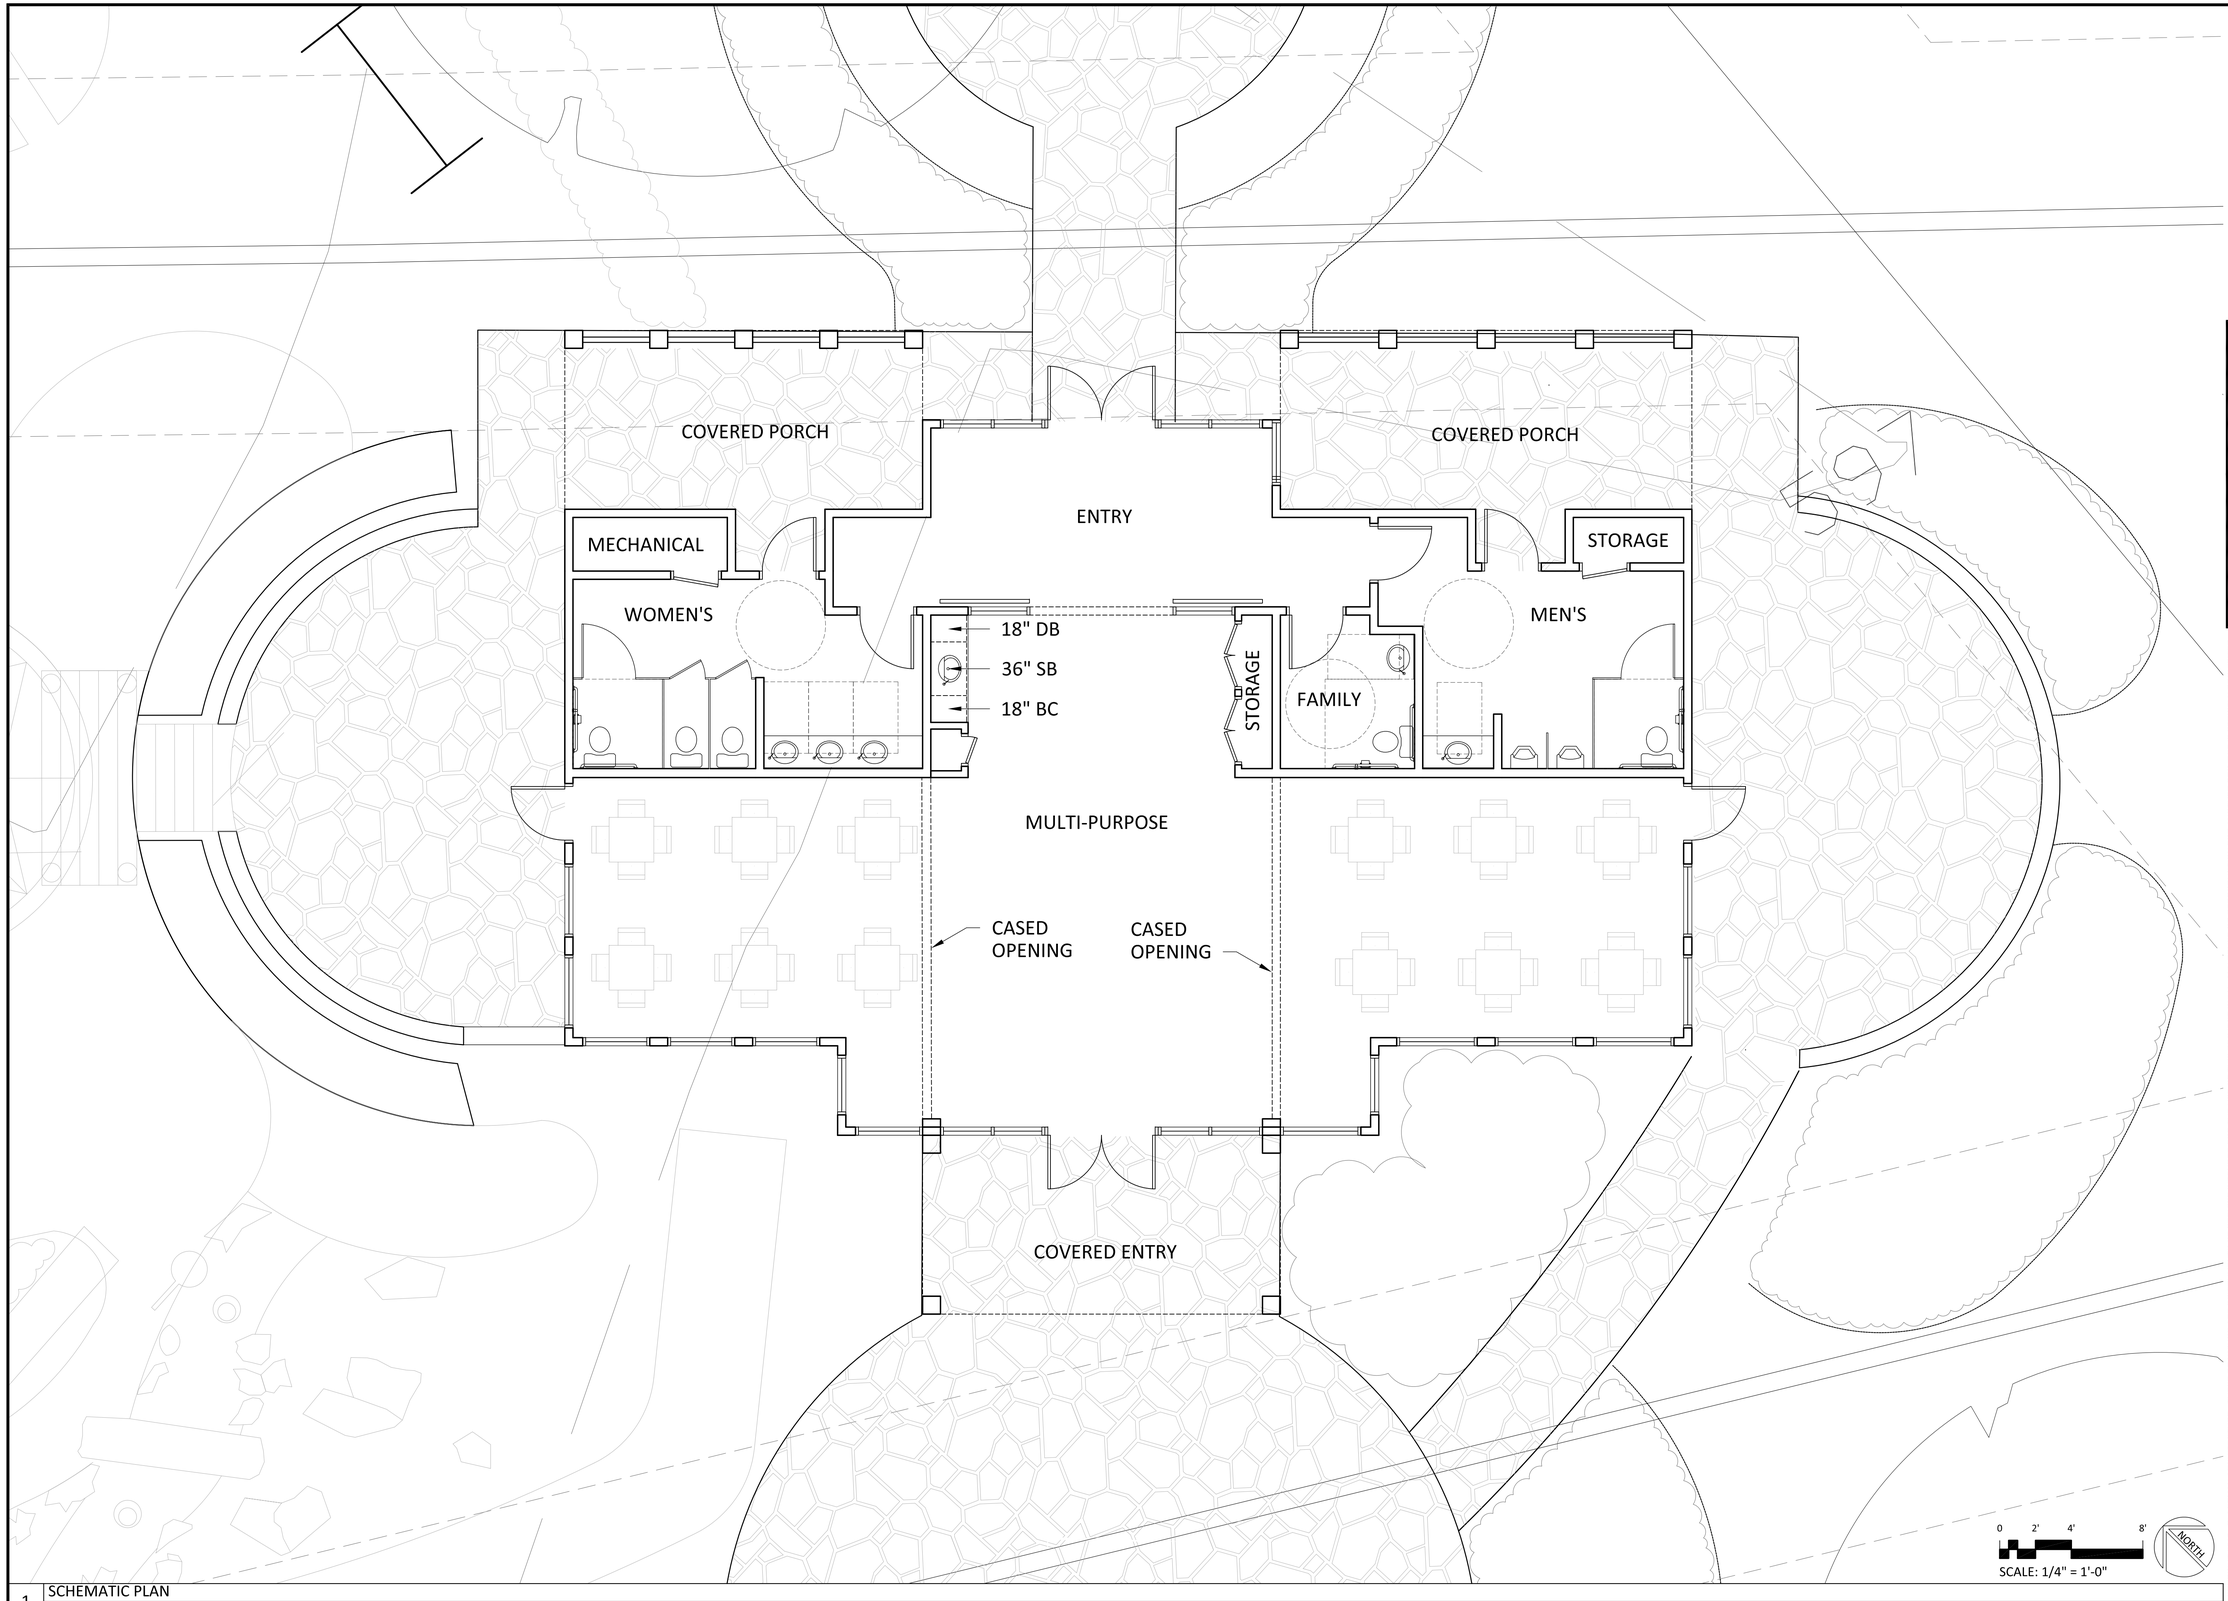

1 SCHEMATIC PLAN
SCALE: 1/4" = 1'-0"

Plageman Architecture
408 S. Spring St.
Burlington, NC 27215
336-226-3933
www.plagemanarchitecture.com

FOR REVIEW ONLY
09/02/16

NOT FOR CONSTRUCTION

COPYRIGHT 2016 - PLAGEMAN ARCHITECTURE - THESE DRAWINGS ARE INSTRUMENTS OF SERVICE INTENDED FOR THE USE OF THIS PROJECT ONLY - ANY REUSE OR REPRODUCTION FOR ANOTHER PROJECT IS STRICTLY PROHIBITED.

SCHEMATIC DESIGN
WILLOWBROOK PARK
BURLINGTON, NC

REVISIONS

JOB NUMBER
PA1626
DRAWN BY: (INITIALS)

SHEET NAME
SCHEMATIC SITE PLAN

SHEET NUMBER
A100

2 EXTERIOR ELEVATION
SCALE: 3/8" = 1'-0"

1 EXTERIOR ELEVATION
SCALE: 3/8" = 1'-0"

Plageman Architecture
408 S. Spring St.
Burlington, NC 27215
336-226-3933
www.plagemanarchitecture.com

FOR REVIEW ONLY
09/02/16

NOT FOR CONSTRUCTION

COPYRIGHT 2016 - PLAGEMAN ARCHITECTURE - THESE DRAWINGS ARE INSTRUMENTS OF SERVICE INTENDED FOR THE USE OF THIS PROJECT ONLY - ANY REUSE OR REPRODUCTION FOR ANOTHER PROJECT IS STRICTLY PROHIBITED.

SCHEMATIC DESIGN
WILLOWBROOK PARK
BURLINGTON, NC

REVISIONS

JOB NUMBER
PA1626
DRAWN BY: (INITIALS)

SHEET NAME
EXTERIOR ELEVATIONS

SHEET NUMBER
A201

Plageman Architecture
408 S. Spring St.
Burlington, NC 27215
336-226-3933
www.plagemanarchitecture.com

FOR REVIEW
ONLY
09/02/16

NOT FOR
CONSTRUCTION

COPYRIGHT 2016 - PLAGEMAN ARCHITECTURE - THESE DRAWINGS ARE INSTRUMENTS OF SERVICE INTENDED FOR THE USE OF THIS PROJECT ONLY - ANY REUSE OR REPRODUCTION FOR ANOTHER PROJECT IS STRICTLY PROHIBITED.

SCHEMATIC DESIGN

WILLOWBROOK PARK

BURLINGTON, NC

REVISIONS

JOB NUMBER
PA1626

DRAWN BY: (INITIALS)

SHEET NAME
EXTERIOR
ELEVATIONS

SHEET NUMBER
A202
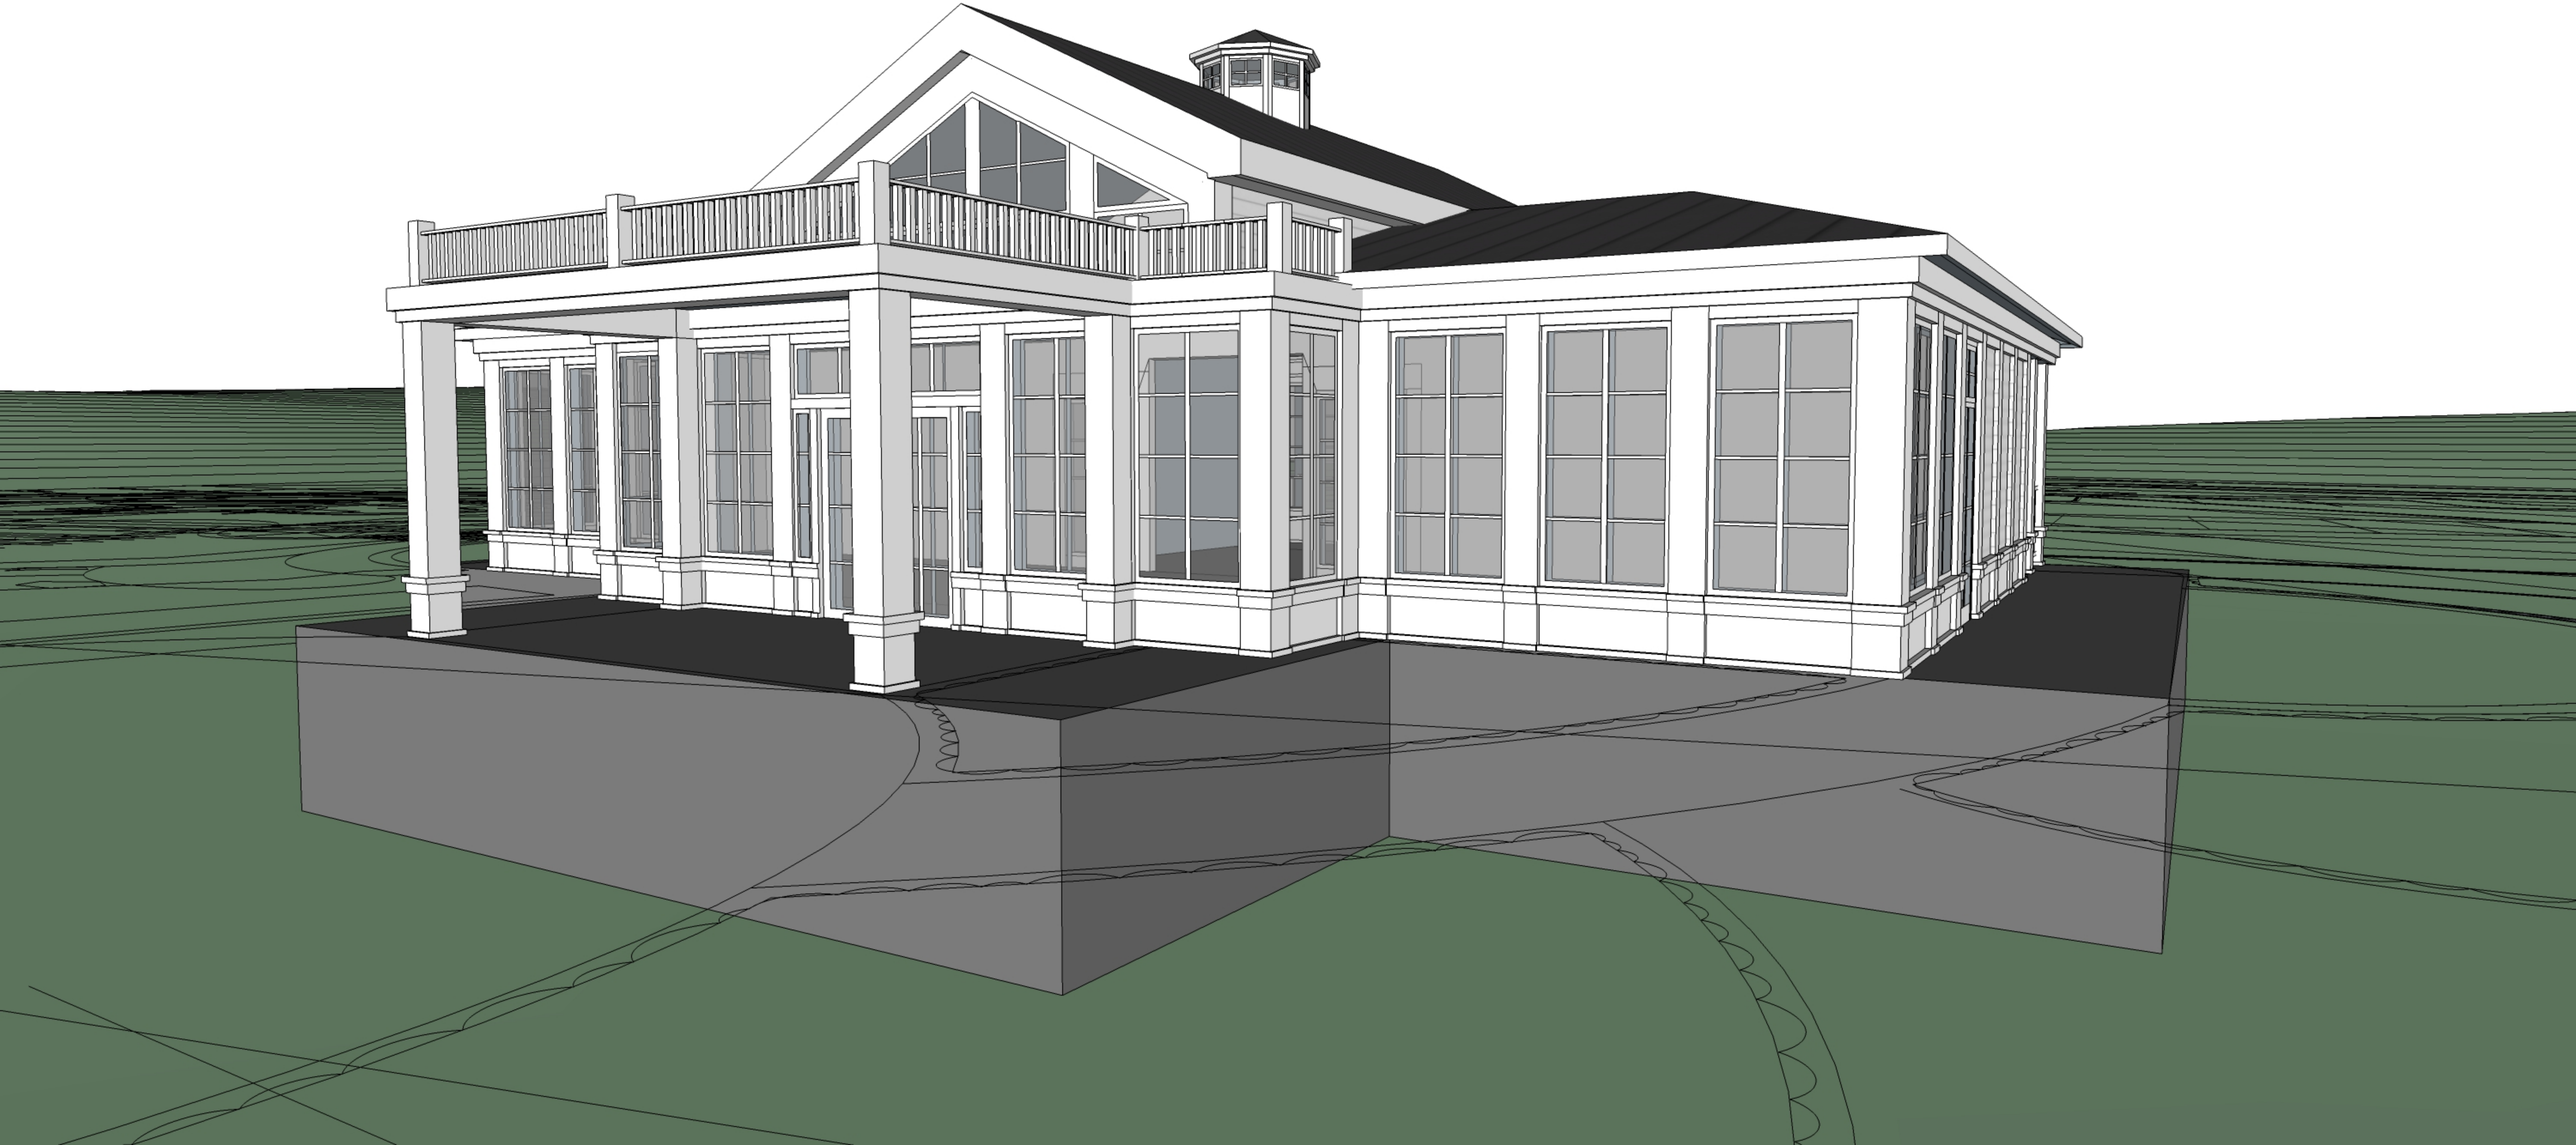
1 EXTERIOR ELEVATION
SCALE: 3/8" = 1'-0"